

Corner I.D.# VAN BU Q-17

# MONUMENT RECORD


STATE OF INDIANA-COUNTY OF MONROE

Section: 27, Township: 8 NORTH, Range: 2 WEST,

Monument Description & Remarks: REPLACED P.K. NAIL WITH R.R. SPIKE

## Recovery Tie Drawing

A=✕ R. R. SPIKE  
B=○ SPIKE IN POWER POLE S66°E 42.1'  
C=● STOP SIGN S15°E 30.7'  
D=□ MAG NAIL IN POST N65°W 46.0'

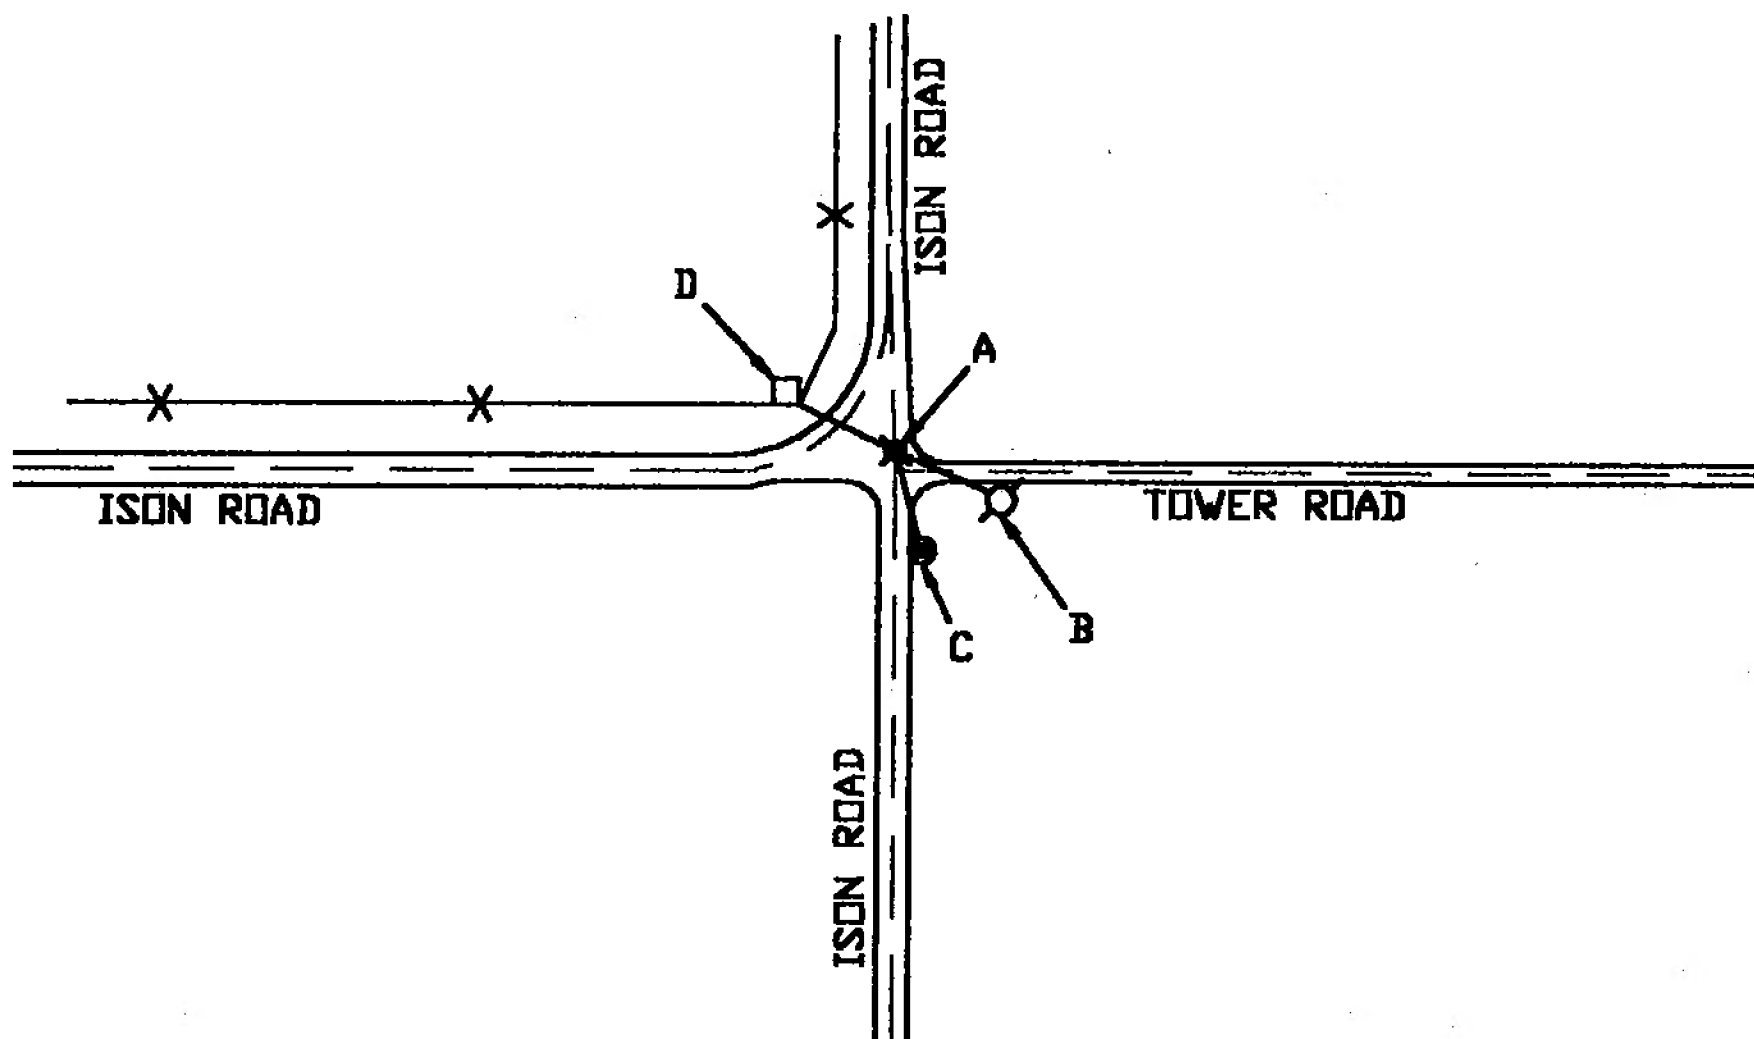

Section Corner: R.R. SPIKE

Northing: 1406107.450 Easting: 3086960.166 Elev: 839.88


State Plan Coordinate (NAD83 Survey Feet, Indiana West Zone)

I, Eric Lee Deckard, here by certify that this document was prepared under my direction in accordance with the provisions of Section 17-3-64-4 through 17-3-64-8 of the Indiana Code, being Acts of 1965, Chapter 319; this 1ST day of OCTOBER, 2004 A.D.

Completed by Steven V. Farkas, Monroe County Surveyor

*Eric L. Deckard*

Indiana Registered Land Surveyor No. LS 29900012

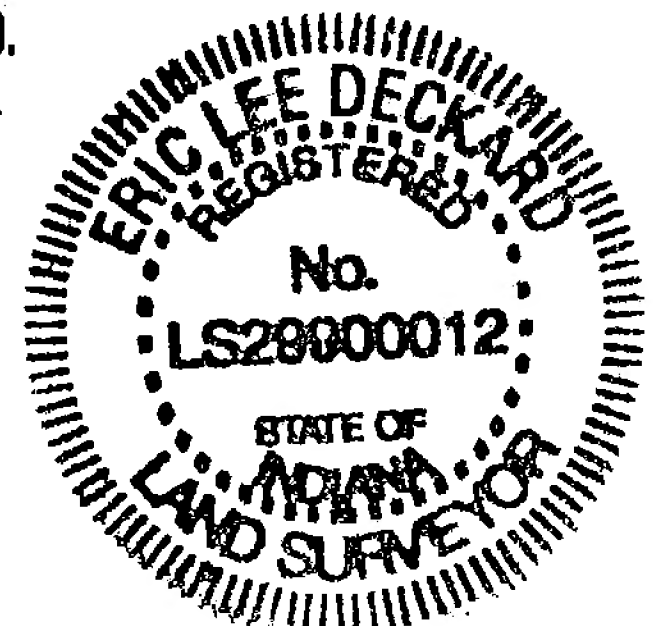

MONUMENT RECORD



STATE OF INDIANA - COUNTY OF MONROE

SECTION 27, TOWNSHIP 8 NORTH, RANGE 2 WEST


MONUMENT DESCRIPTION & REMARKS

PK NAIL IN PAVEMENT (SET BY OTHERS, CHECKS OUT BOTH  
TO WEST AND TO SOUTH)

RECOVERY TIE DRAWING

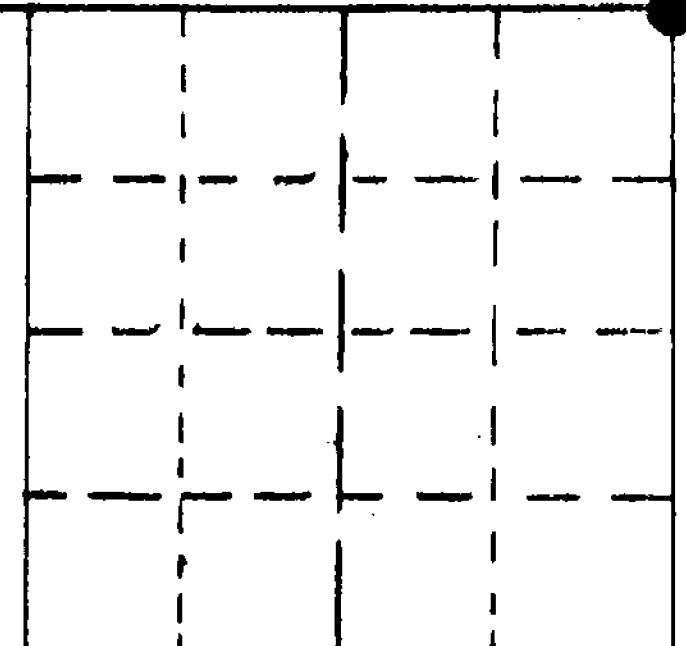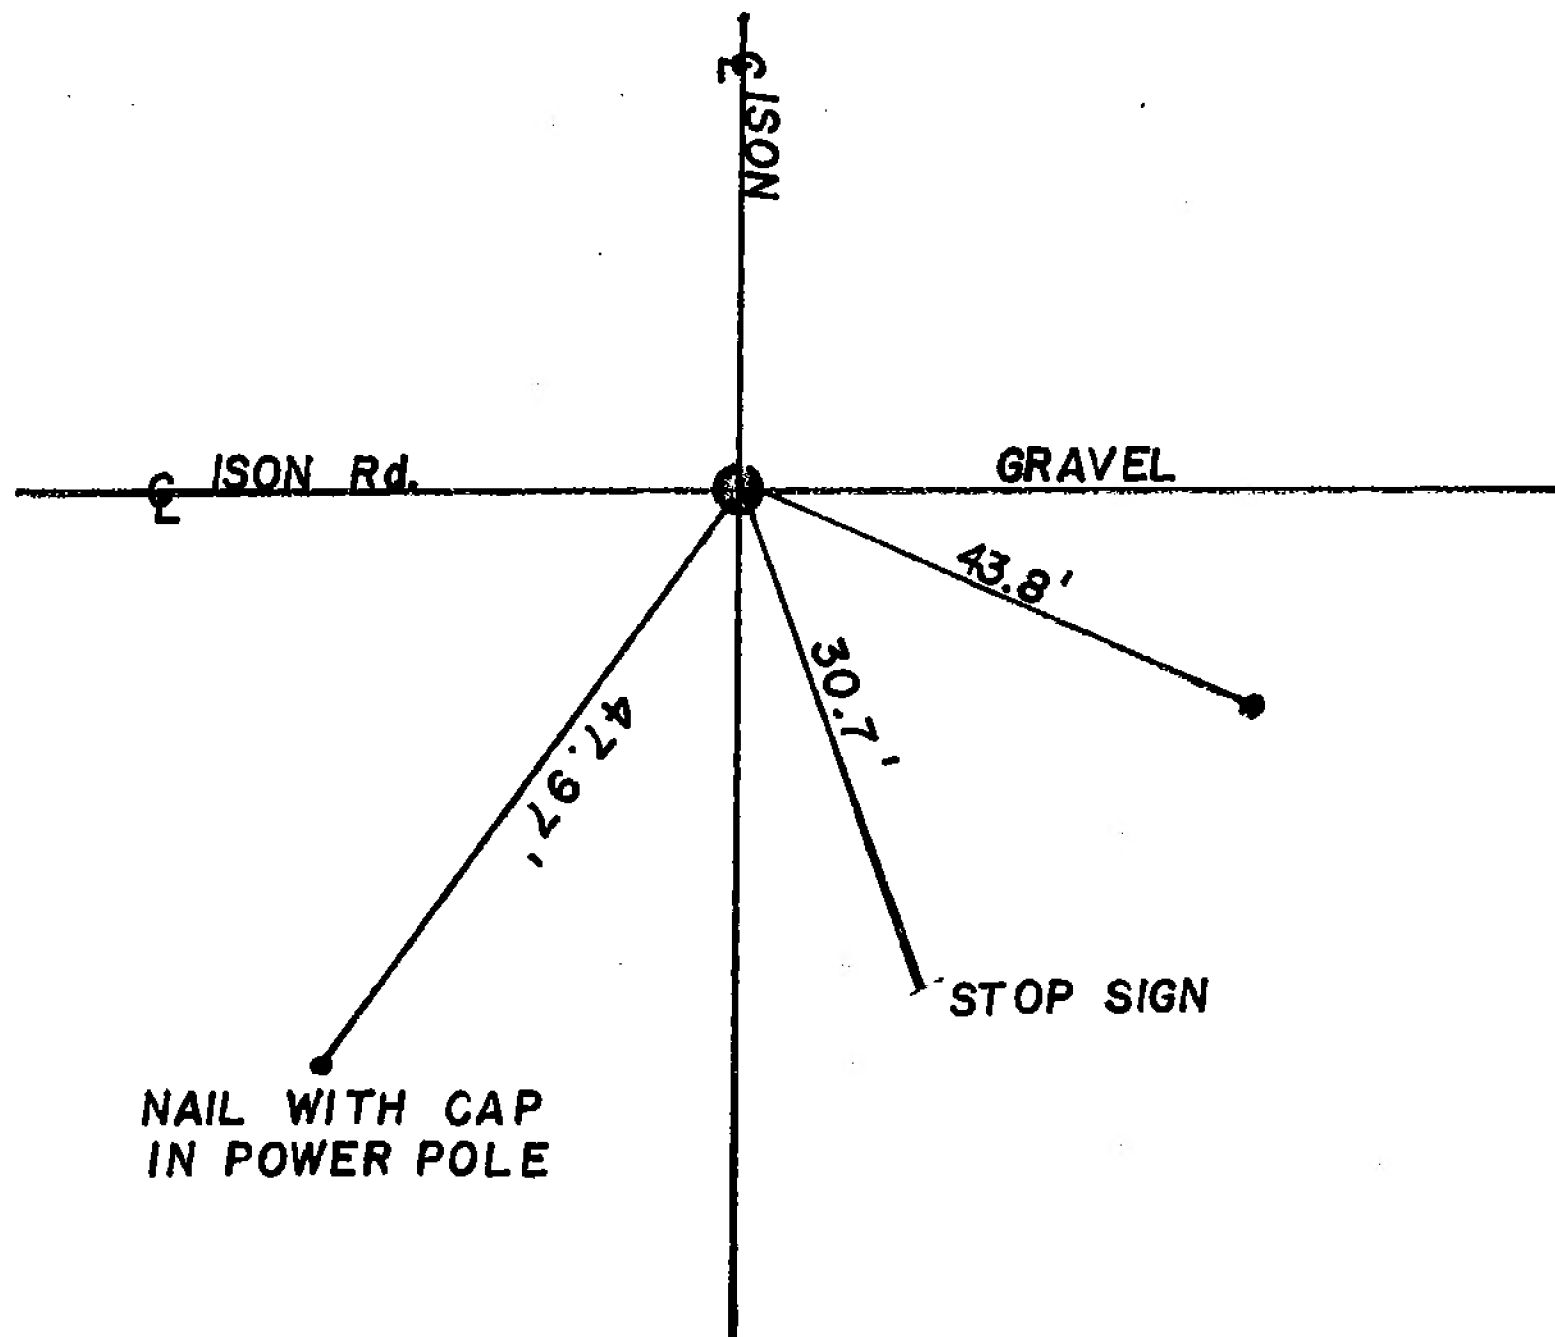

(●) AT CORNER

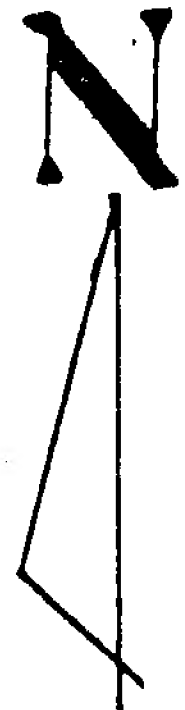

NOT TO SCALE

STATE OF INDIANA

COUNTY OF MONROE

I, \_\_\_\_\_ HEREBY CERTIFY THAT THIS  
 DOCUMENT WAS PREPARED UNDER MY DIRECTION IN ACCORDANCE  
 WITH THE PROVISIONS OF SECTION 17-3-64-4 - 17-3-64-8 OF  
 THE INDIANA CODE, BEING ACTS OF 1965, CHAPTER 319; AND  
 THE ABOVE DATA IS GIVEN UNDER MY HAND AND SEAL  
 THIS \_\_\_\_\_ DAY OF \_\_\_\_\_, 19 \_\_\_\_\_ A.D.

SPACE  
 RESERVED  
 FOR  
 RECORDING  
 OFFICER.

INDIANA REGISTERED LAND SURVEYOR NO. \_\_\_\_\_

OR \_\_\_\_\_

UNITED STATES GOVERNMENT AGENCY

TITLE

TOWNSHIP:  
VAN BUREN

CORNER I.D.

Q - 17



SECTION 27

TOWNSHIP 8N

RANGE 2W

RS10002228

# 22

2641.41

Van Bu Q17

2640

NW, NW

NE, NW

NW, NE

NE, NE

SW, NW

SE, NW

SW, NE

SE, NE

NW, SW

NE, SW

NW, SE

NE, SE

SW, SW

SE, SW

SW, SE

SE, SE

# 28

# 26

# 34

AZIMUTH and BEARING DATUM DESCRIPTION

DATE 11-7-74 SURVEY PARTY T. Daugherty - D. Graham

COMMENTS PK NAIL in pvm + (set by others, checks out both to west & to South

REFERENCE SKETCH ( use back if ness.)

